Light Rail Track Diagram

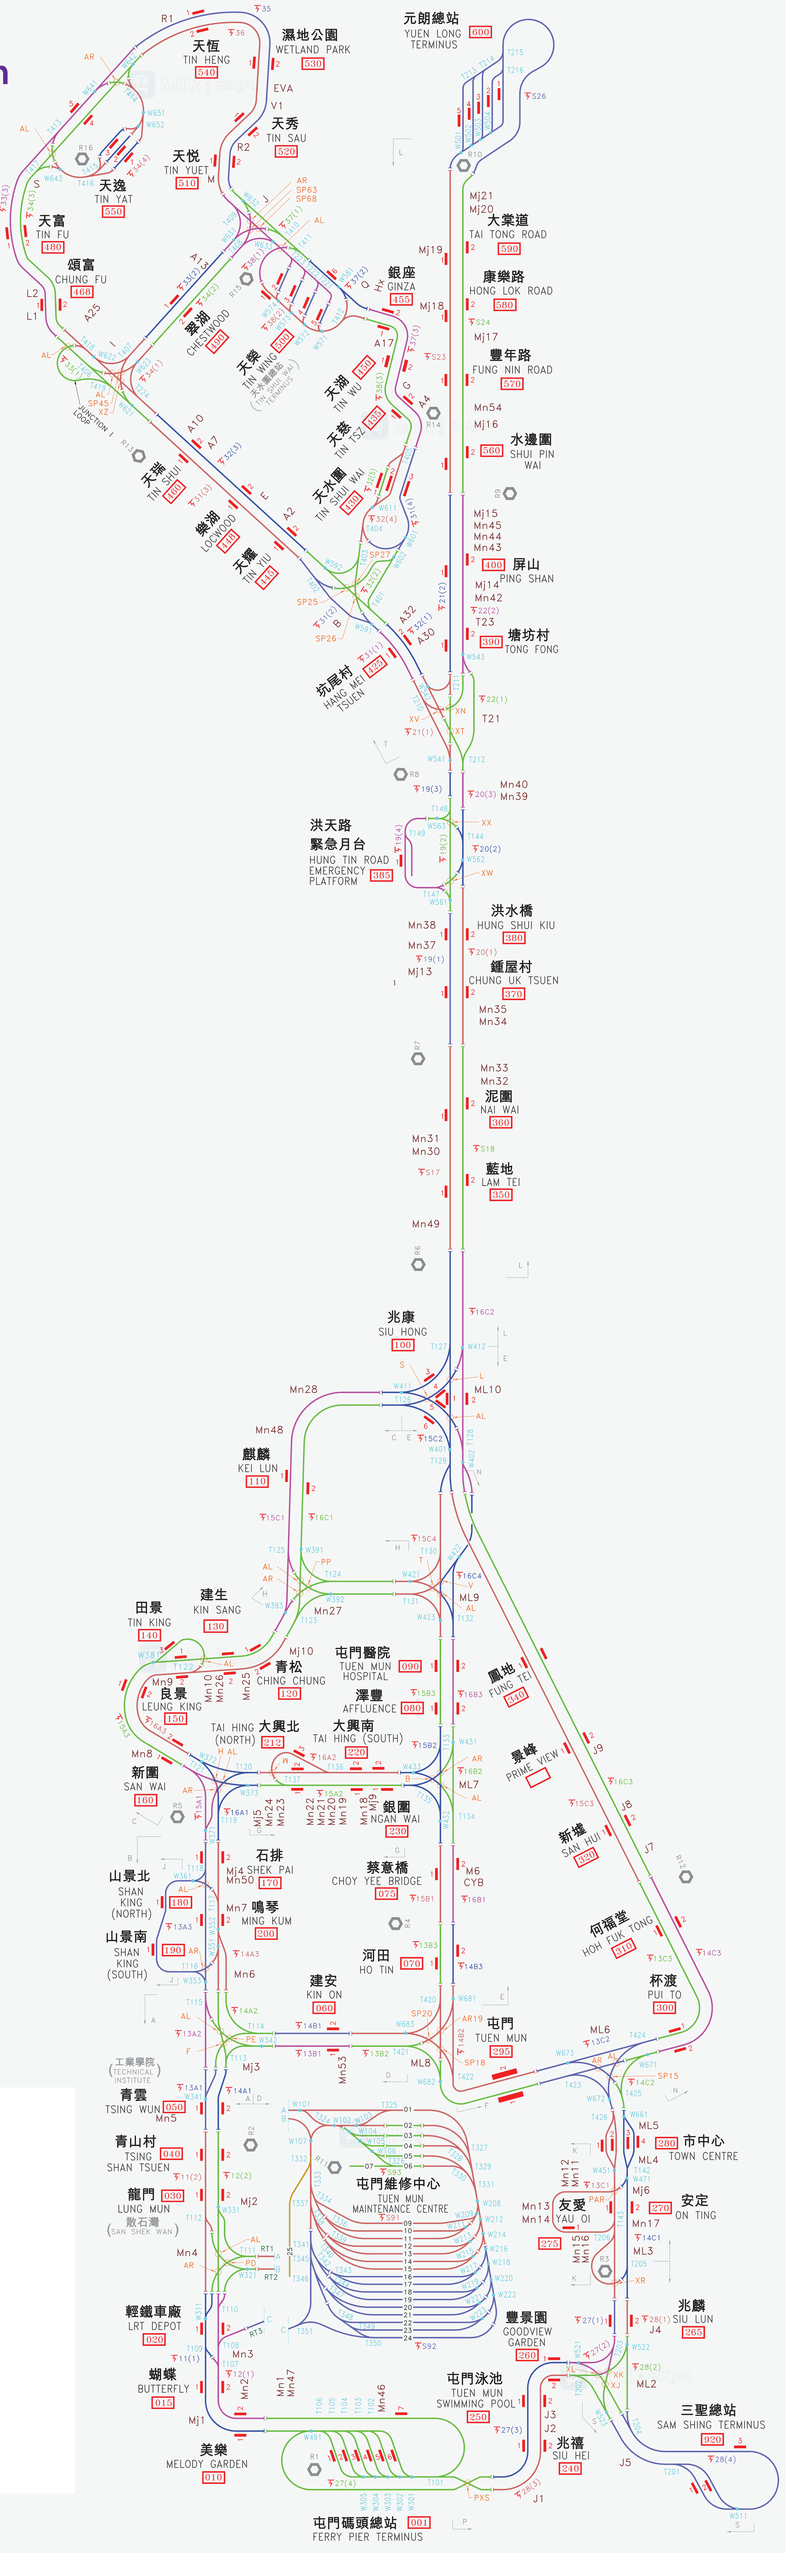

Legend

- 265 — LR Stop / Name
- ! — LR Stop Platform
- Mj6 — Rail / Road Junction
- ML2 — P-Way Junction
- W451 — Motorized Point
- T203 — Trailing Point
- R3 — Rectifier Station
- 28(4) — OHL Section
- Section Insulator
- K — Alignment Zone
- XL — P-Way Diamond

MTR light rail expo

http://mtr.hk365day.com

last updated: July 2013